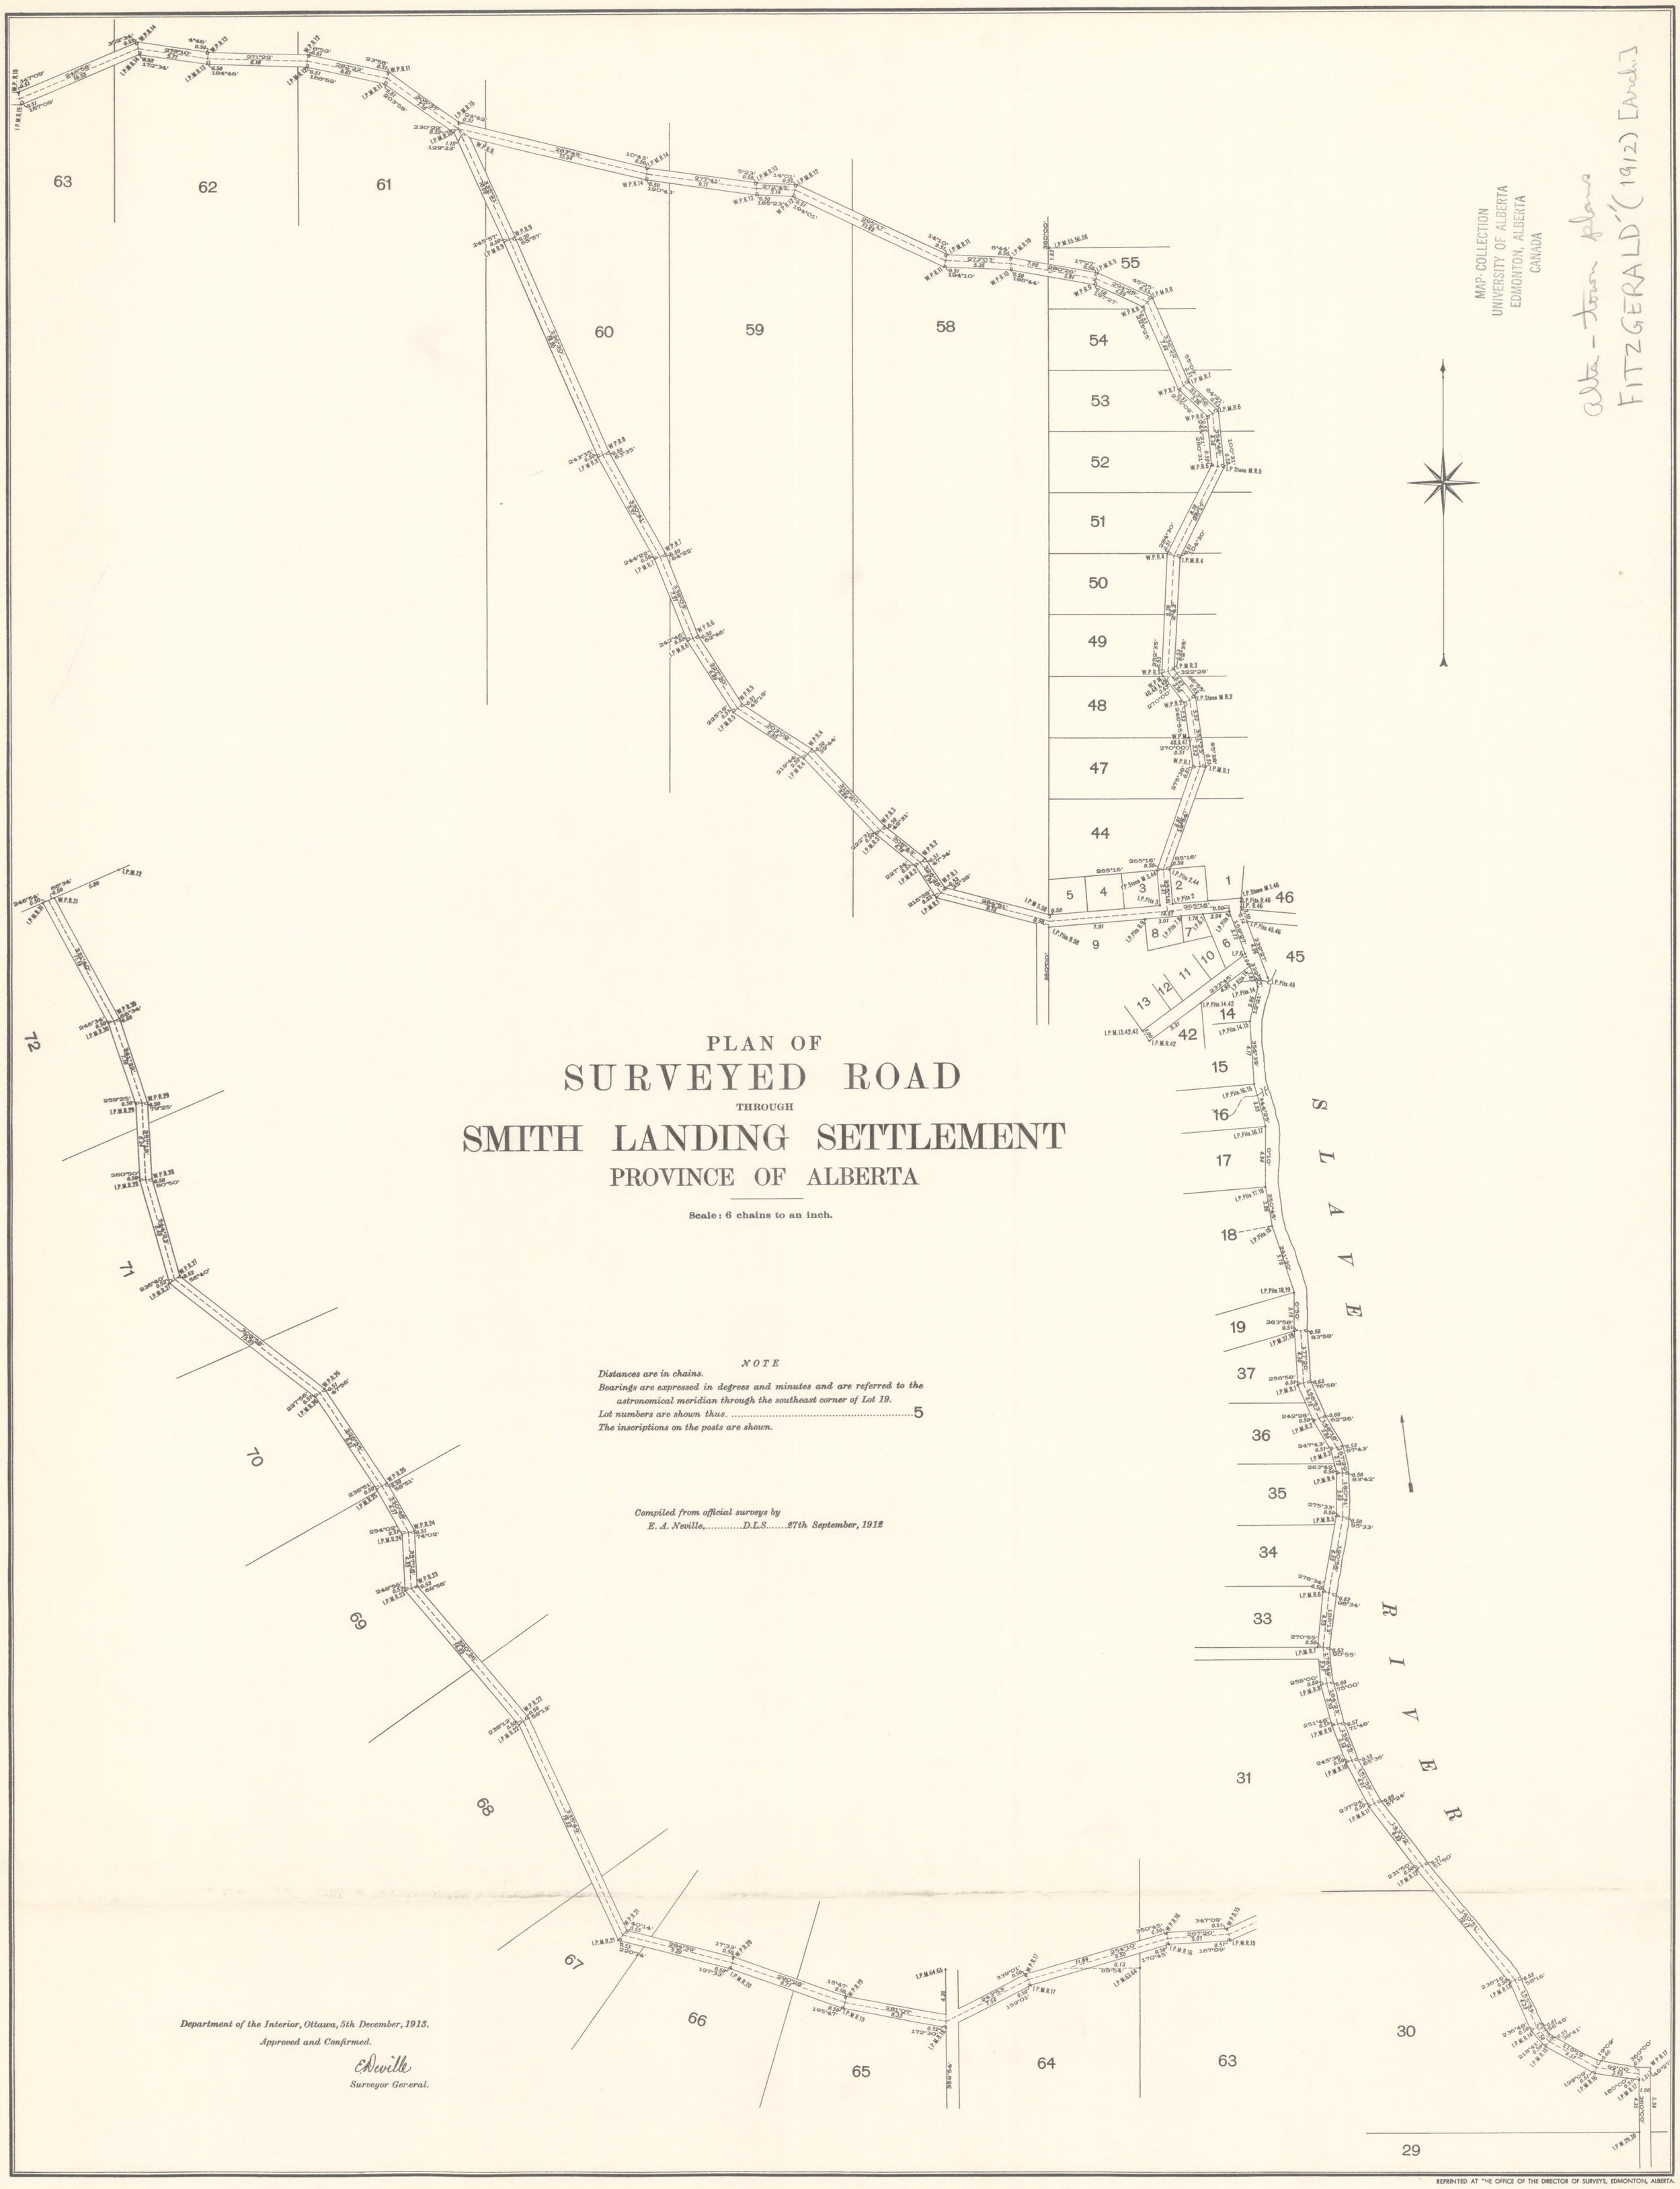
PLAN OF
SURVEYED ROAD
THROUGH
SMITH LANDING SETTLEMENT
PROVINCE OF ALBERTA
Scale: 6 chains to an inch.
NOTE
Distances are in chains.
Bearings are expressed in degrees and minutes and are referred to the astronomical meridian through the southeast corner of Lot 19.
Lot numbers are shown thus. 5
The inscriptions on the posts are shown.
Compiled from official surveys by
E. A. Neville,.....D.L.S.....27th September, 1912
Department of the Interior, Ottawa, 5th December, 1913.
Approved and Confirmed.
E Deville
Surveyor General.
S L A V E R I V E R
MAP COLLECTION
UNIVERSITY OF ALBERTA
EDMONTON, ALBERTA
CANADA
Alta - Town plans
FITZGERALD (1912) [Arch]
REPRINTED AT THE OFFICE OF THE DIRECTOR OF SURVEYS, EDMONTON, ALBERTA.